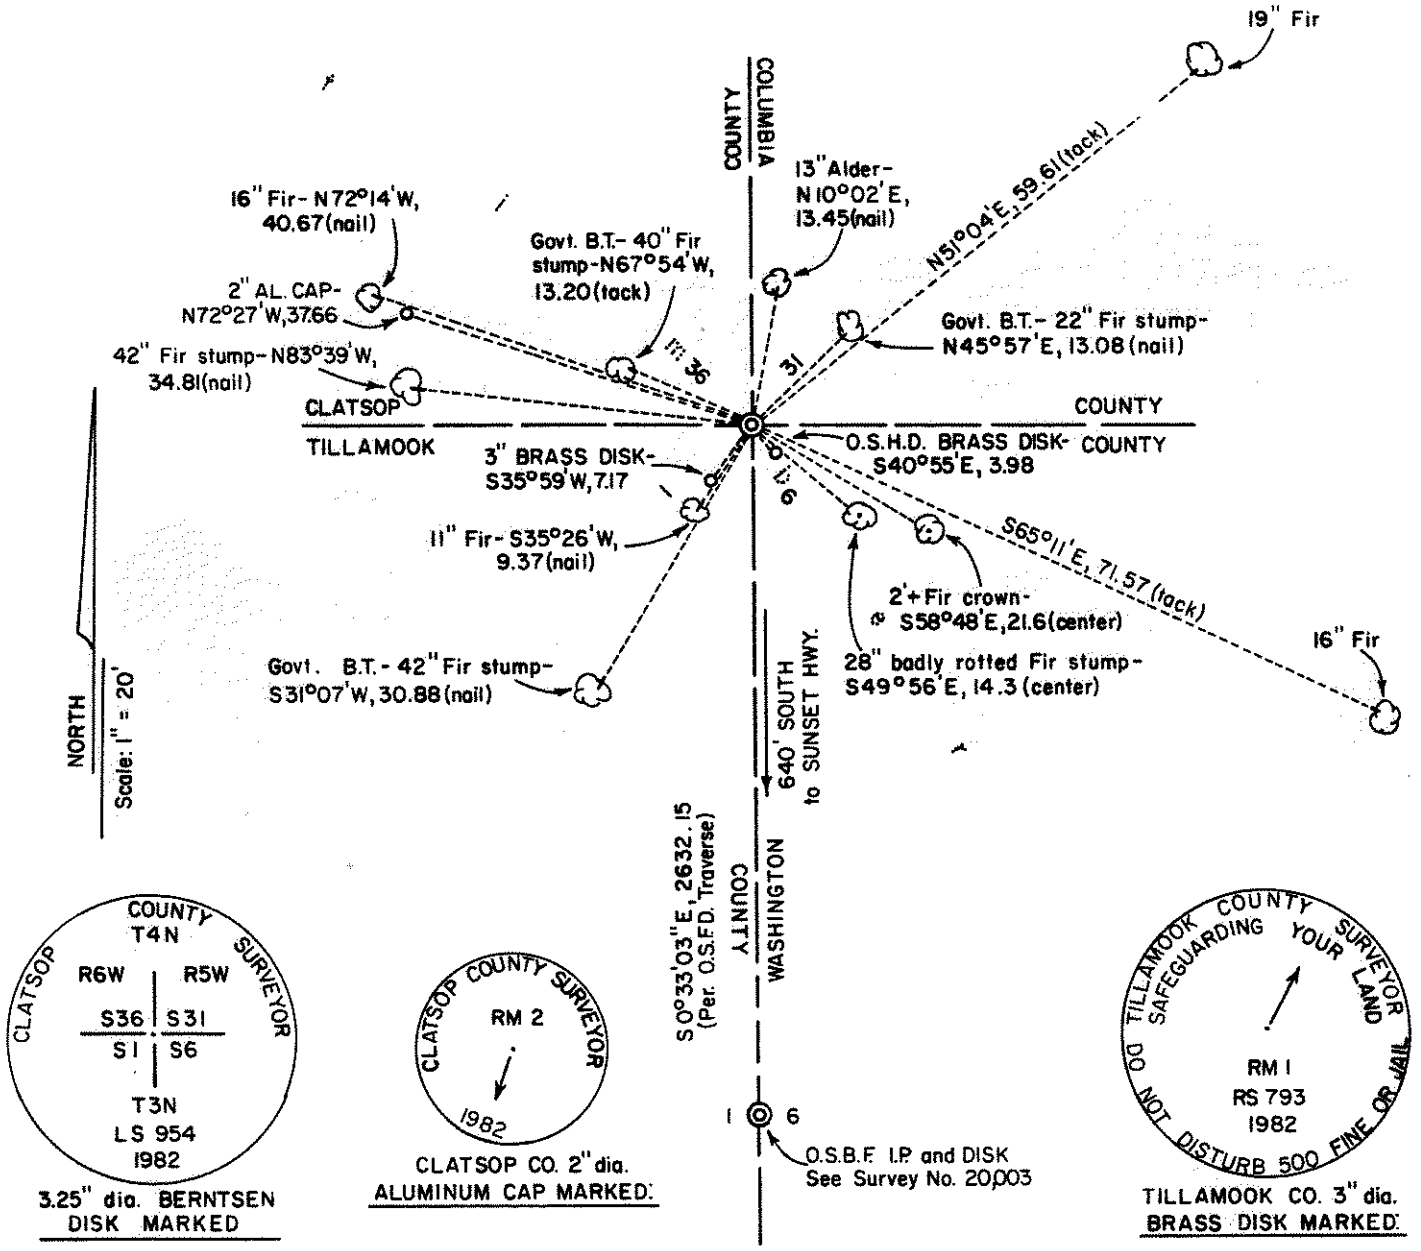

ROBERT A. HOVDEN, CLATSOP C.S.

REGISTERED PROFESSIONAL LAND SURVEYOR

Robert A Hovden

OREGON JULY 15, 1971 ROBERT A. HOVDEN 954

1982 4N6 4N5 36 31 1 6 3N6 3N5 WASH CO. SURVEYOR

2" dia. subsurface BRASS DISK MARKED:

PHILLIP F. DEWEY, COLUMBIA C.S.

REGISTERED PROFESSIONAL LAND SURVEYOR

OREGON JULY 12, 1968 PHILIP DEWEY 847

ALLAN E. DUNCAN, TILLAMOOK C.S.

REGISTERED PROFESSIONAL LAND SURVEYOR

Allan E Duncan

OREGON JULY 14, 1967 ALLAN E. DUNCAN 793

IN THE STATE OF OREGON OF 36 COUNTIES, THIS IS THE ONLY CORNER COMMON TO FOUR COUNTIES. ERECTED OCTOBER 1982

N

CLATSOP COLUMBIA

T4N R6W R5W S36 S31 S1 S6 T3N 1982

TILLAMOOK WASHINGTON

COUNTY SURVEYORS R.A. HOVDEN · CLATSOP P.F. DEWEY · COLUMBIA A.E. DUNCAN · TILLAMOOK R.C. PEARSON · WASHINGTON

GRANITE MONUMENT MARKED:

Includes Outline Of Four Counties.

R. CHARLES PEARSON, WASH. C.S.

REGISTERED PROFESSIONAL LAND SURVEYOR

R Pearson

OREGON JULY 12, 1974 R. CHARLES PEARSON 1012

U.S.B.T. Book 3, page 437

BOOK 6

205

page 4 of 4

205-208