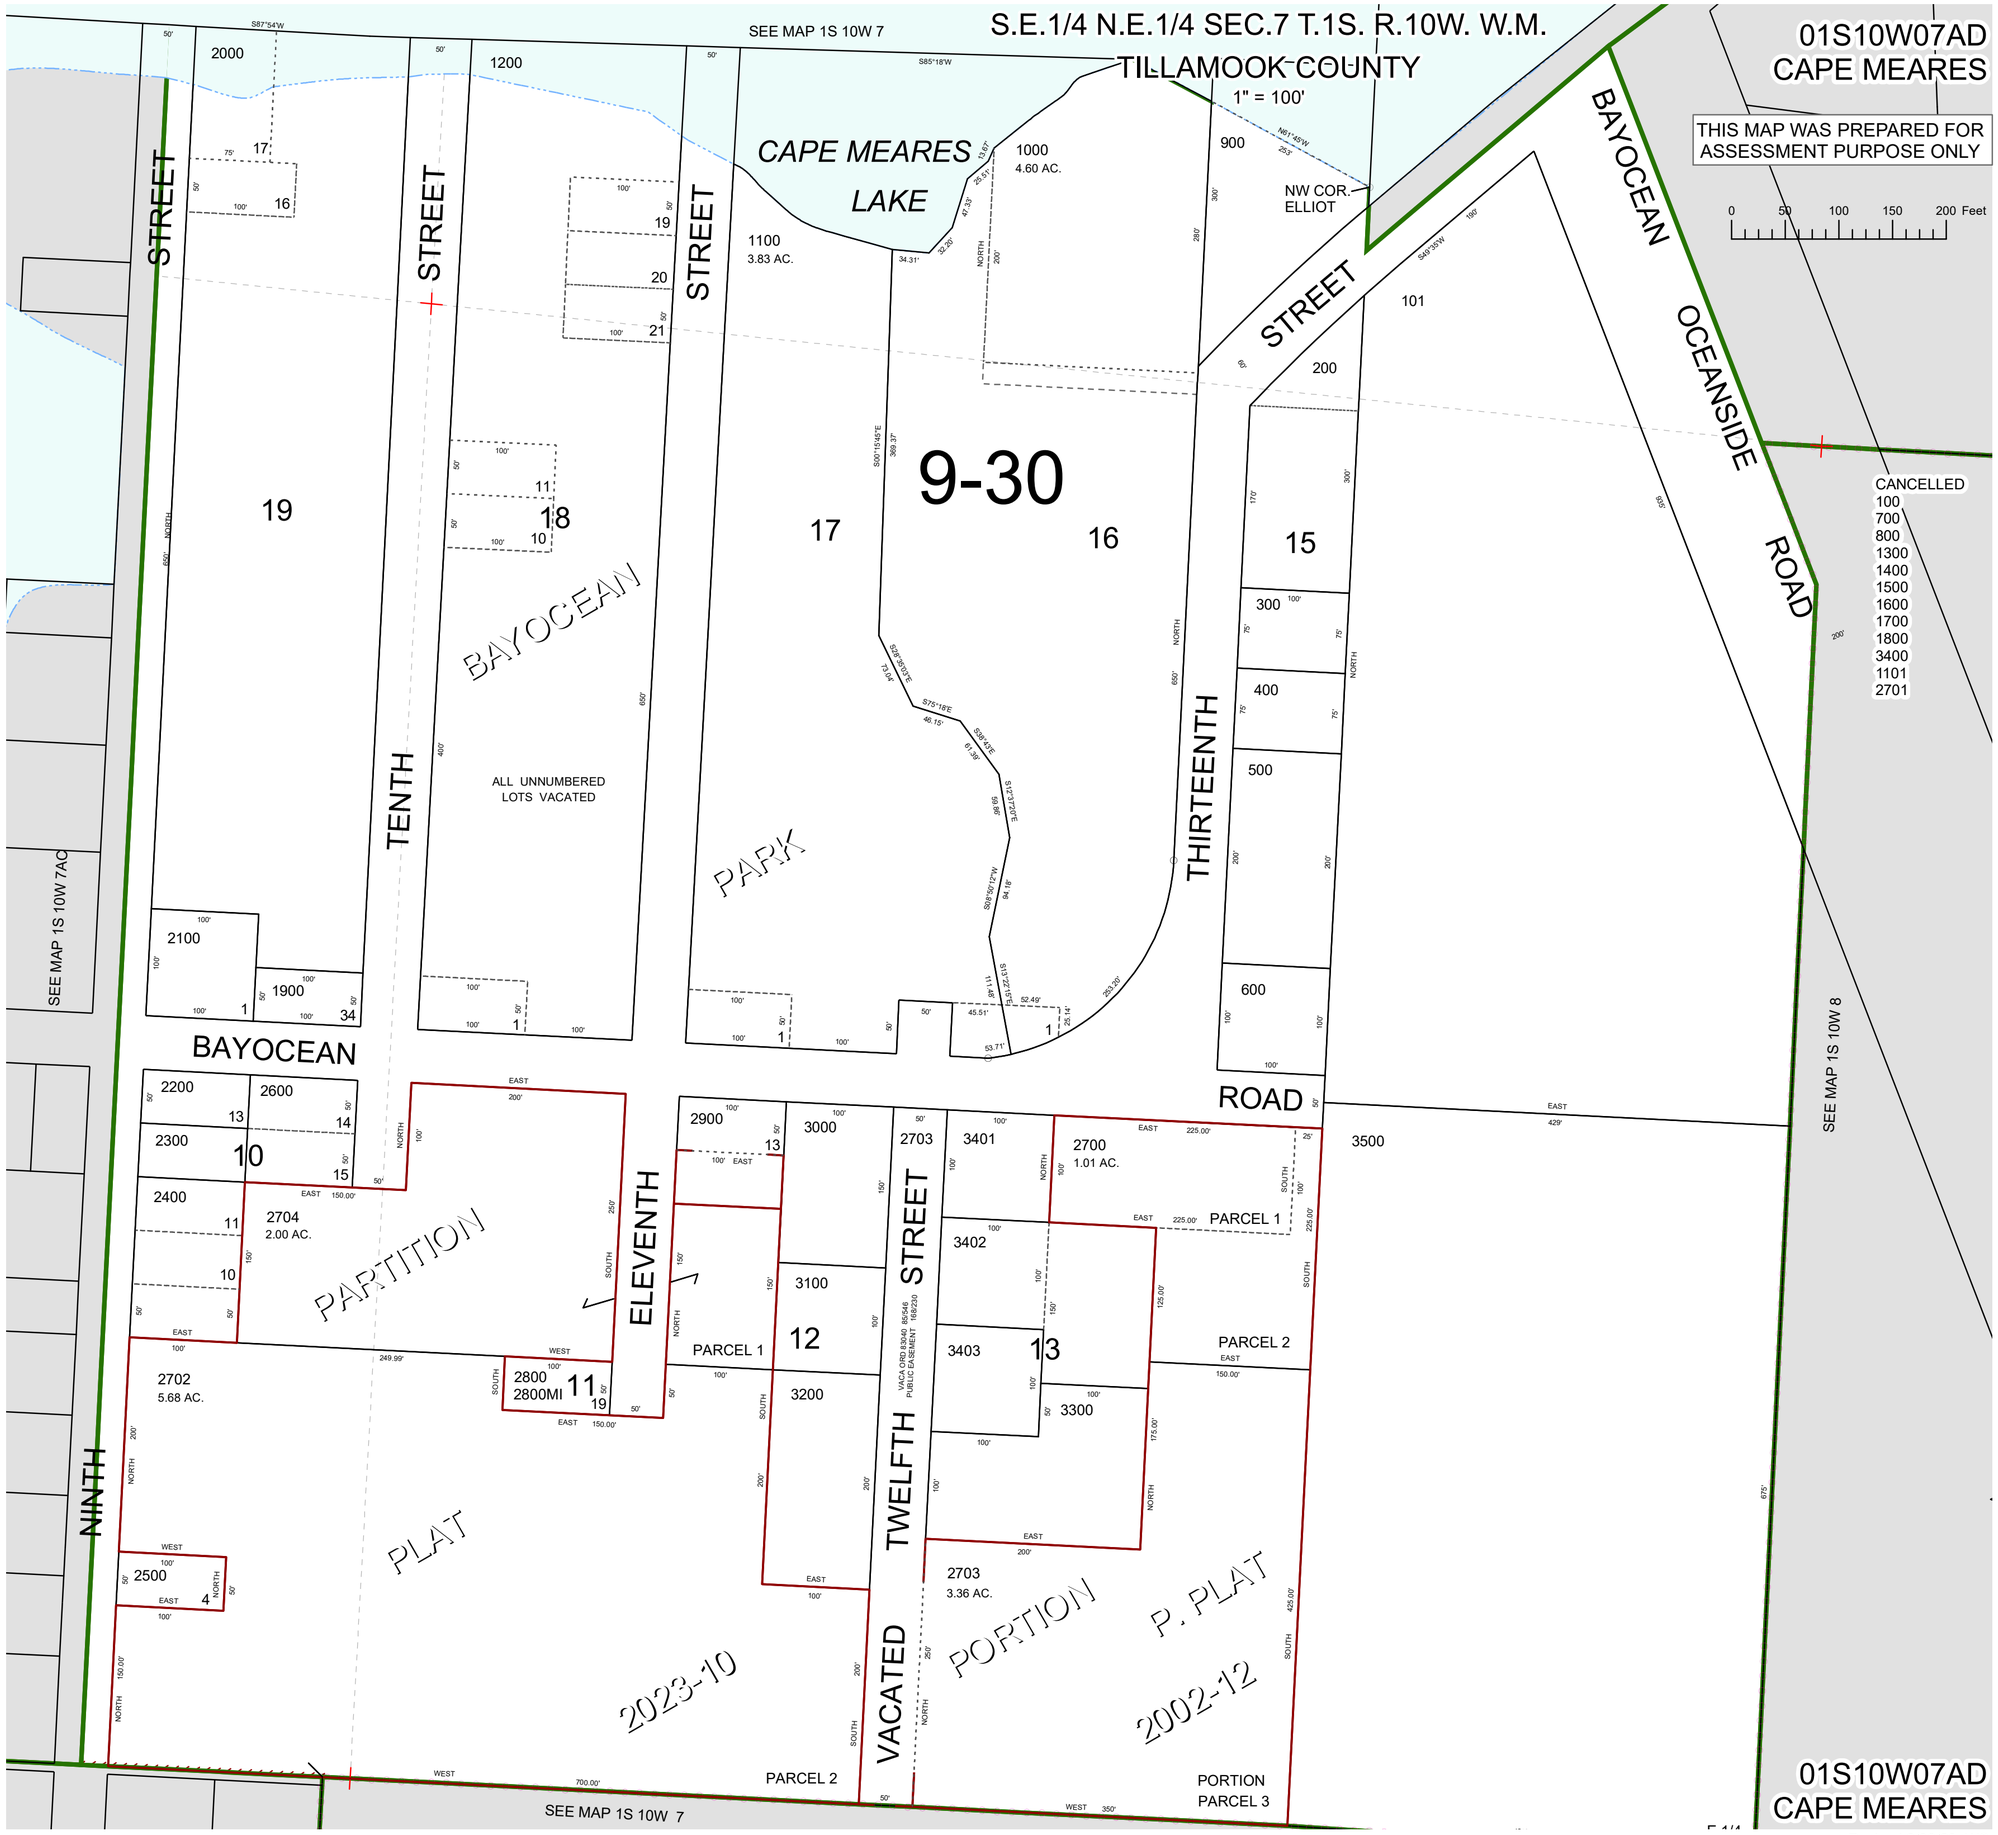
S.E.1/4 N.E.1/4 SEC.7 T.1S. R.10W. W.M.
TILLAMOOK COUNTY
1" = 100'
01S10W07AD
CAPE MEARES
THIS MAP WAS PREPARED FOR ASSESSMENT PURPOSE ONLY
0 50 100 150 200 Feet
SEE MAP 1S 10W 7
SEE MAP 1S 10W 7AC
SEE MAP 1S 10W 8
CAPE MEARES LAKE
1000
4.60 AC.
1100
3.83 AC.
NW COR. ELLIOT
9-30
CANCELLED
100
700
800
1300
1400
1500
1600
1700
1800
3400
1101
2701
BAYOCEAN OCEANSIDE ROAD
BAYOCEAN ROAD
STREET
TENTH STREET
ELEVENTH STREET
TWELFTH STREET
THIRTEENTH STREET
NINTH STREET
BAYOCEAN PARK
ALL UNNUMBERED LOTS VACATED
PARTITION PLAT 2023-10
P. PLAT 2002-12
VACATED PORTION
2704
2.00 AC.
2702
5.68 AC.
2700
1.01 AC.
2703
3.36 AC.
PARCEL 1
PARCEL 2
PORTION PARCEL 3
WACA ORD 83040 85546 PUBLIC EASEMENT 168/220
01S10W07AD
CAPE MEARES
Revised 6/30/23, WS